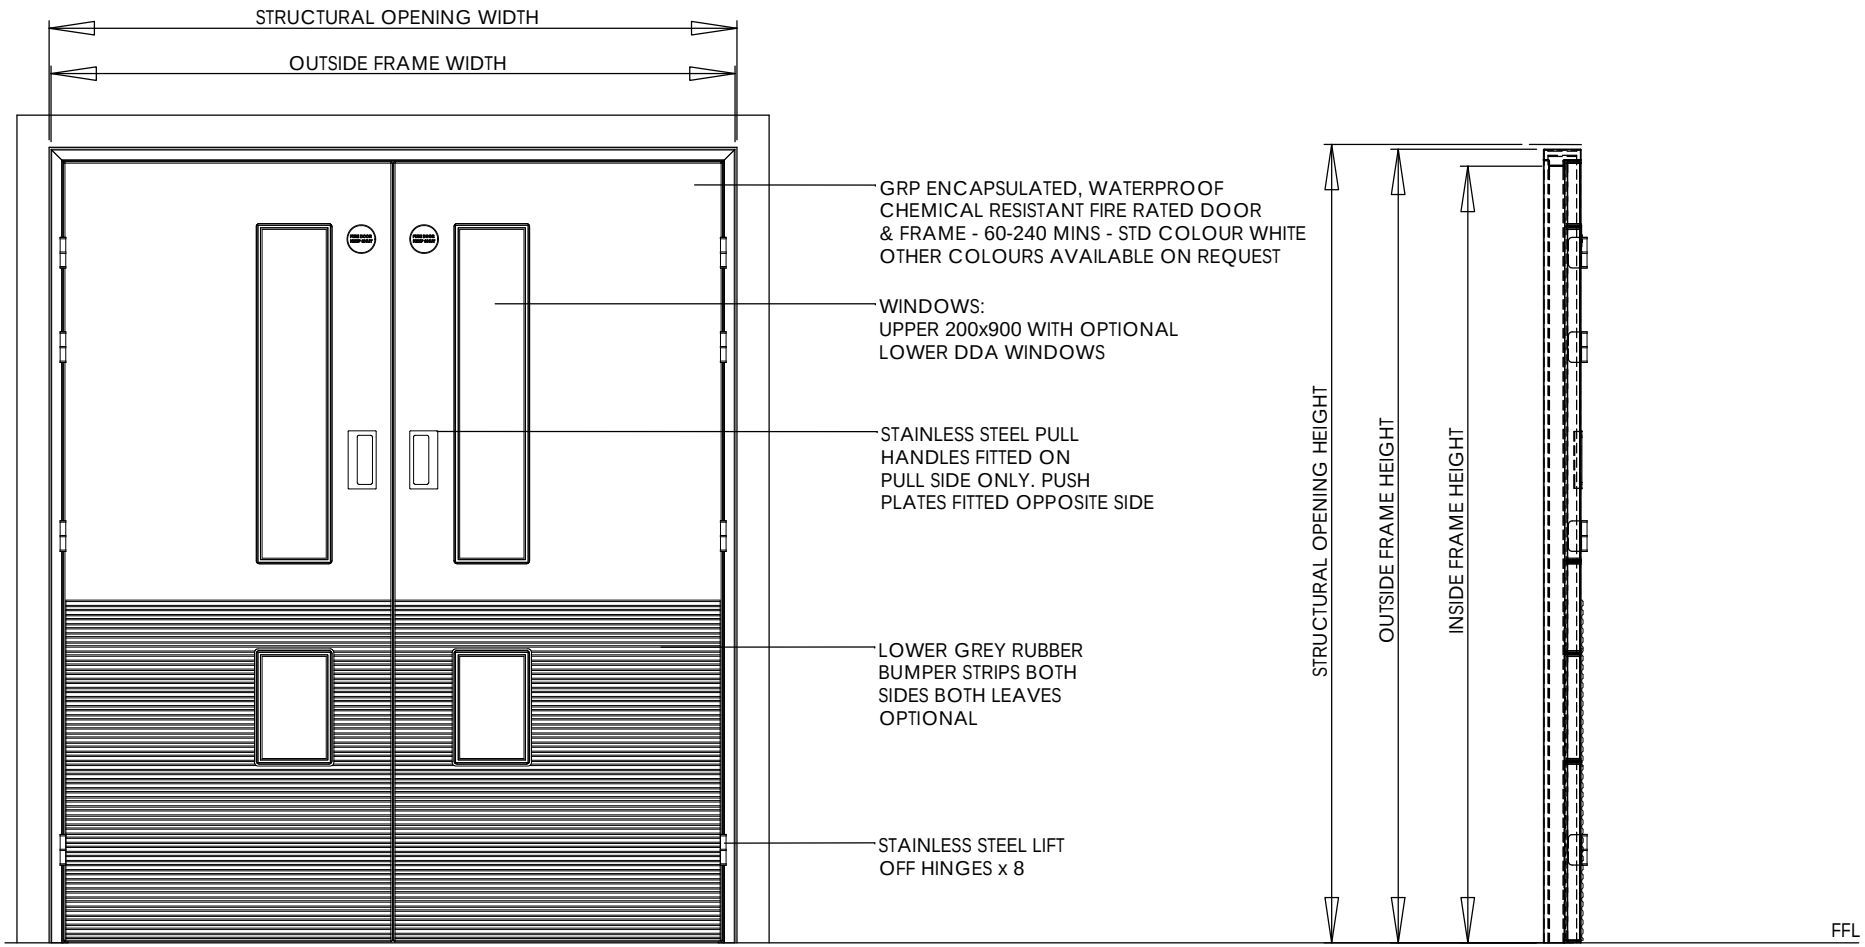

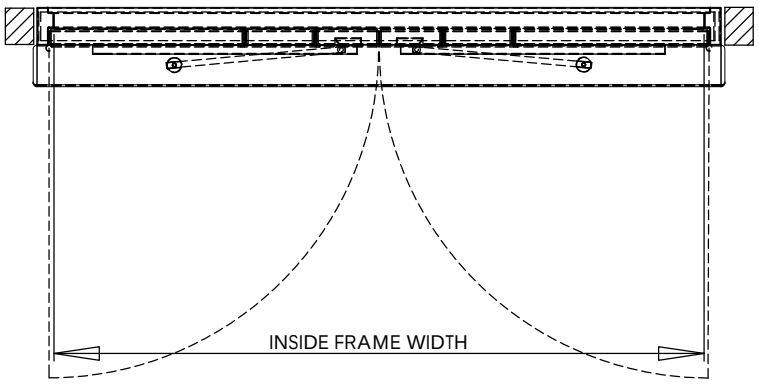

REFER TO ARCHITECTS DETAIL FOR SUBSTRATE DETAILS

THE INFORMATION CONTAINED IN THIS DRAWING IS PRIVATE AND CONFIDENTIAL. NO DETAILS ARE TO BE DISCLOSED TO ANY THIRD PARTIES OR PERSONS. UNLESS SPECIFIED THIS DRAWING IS NOT ISSUED FOR CONSTRUCTION.

	NAME	DATE
DRAWN BY	TW	26/02/2014
LAST CHECK		08/05/2014
APPROVED		
OTHER		

COMMENTS:

PLEASE DO NOT RELY ON THE SCALE OF THIS DRAWING. ALWAYS ASK IF IN ANY DOUBT.

TOLLERANCE = +/- 0.3mm / 300mm

polydoor®

DESCRIPTION:

TYPE 'GM' - GRP ENCAPSULATED FIRE RATED MANUAL HYGIENE DOOR

SIZE	DWG. NO.	REV.
A	POLYDOOR-22014-TYPE-GM	0

SCALE: AS SHOWN