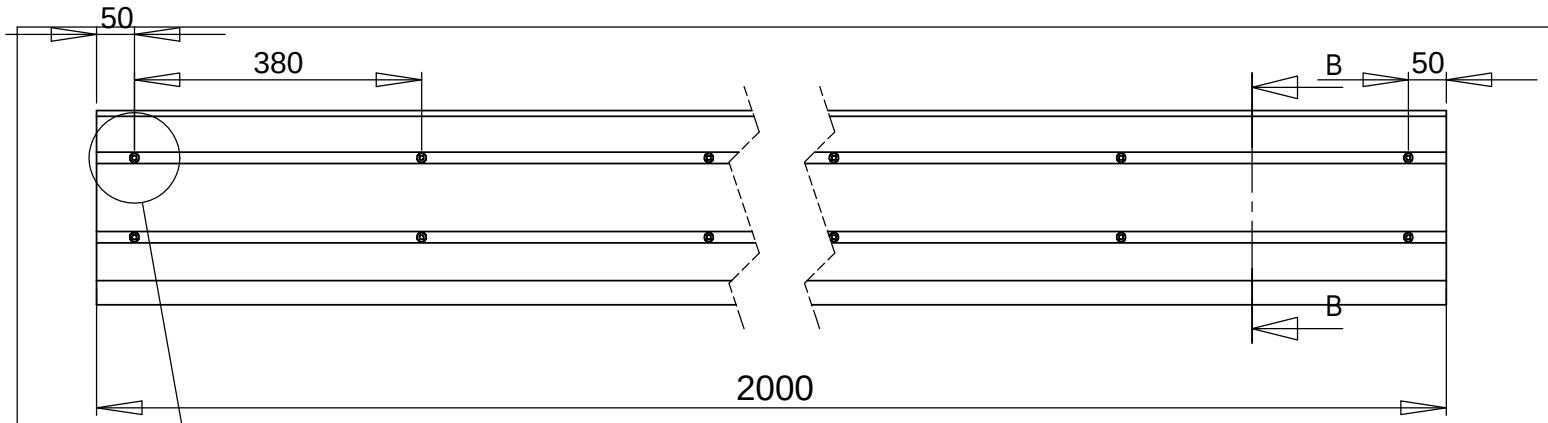

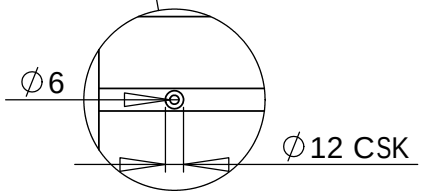

DETAIL C
SCALE 1 : 5

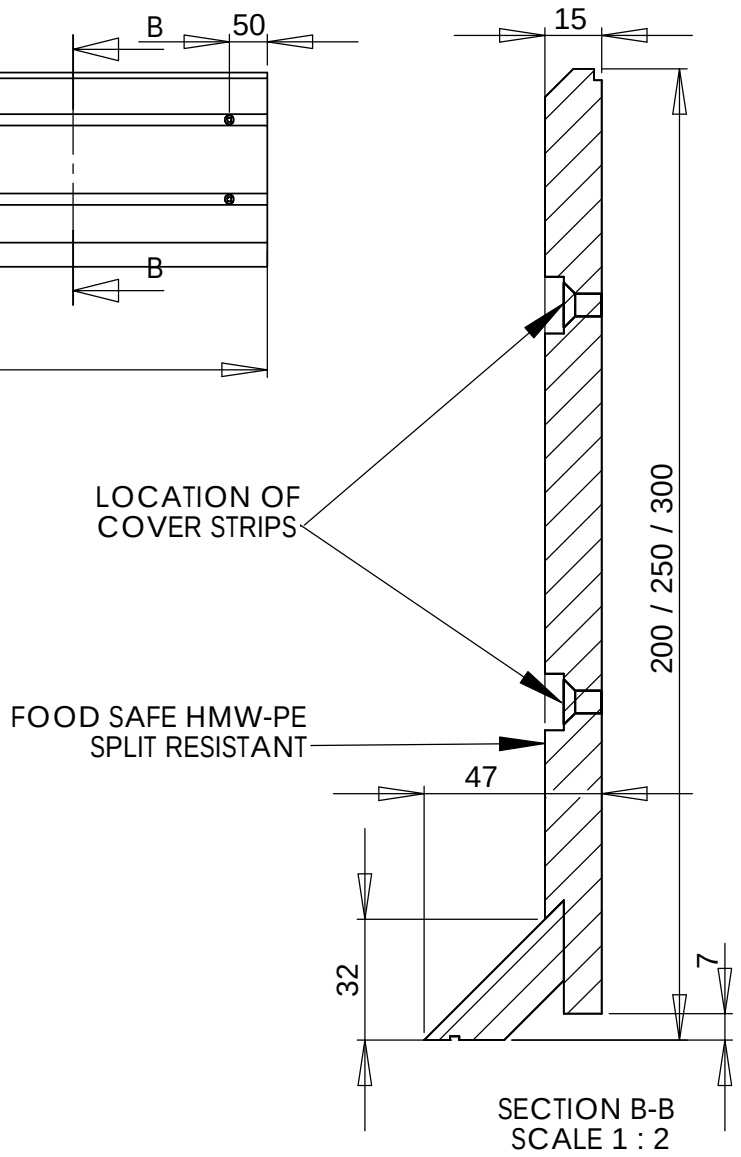

SECTION B-B
SCALE 1 : 2

SPECIFICATION TABLE (TYPE 03)				
THICKNESS	15MM			
GRADES	500			
COLOURS:-				
MAIN STRIP	WHITE			
COVER STRIPS	YELLOW	GREEN	BLUE	RED
KICK BLOCK	GREY			

TYPE 03

THE INFORMATION CONTAINED IN THIS DRAWING IS PRIVATE AND CONFIDENTIAL. NO DETAILS ARE TO BE DISCLOSED TO ANY THIRD PARTIES OR PERSONS. UNLESS SPECIFIED THIS DRAWING IS NOT ISSUED FOR CONSTRUCTION.

COMMENTS:

	NAME	DATE
DRAWN BY	TW	10/12/2013
LAST CHECK		20/02/2014
APPROVED		
OTHER		

PLEASE DO NOT RELY ON THE SCALE OF THIS DRAWING. ALWAYS ASK IF IN ANY DOUBT.

TOLLERANCE = +/- 0.3mm / 300mm

polydoor®

DESCRIPTION:
POLYWALL WALL PROTECTION
TYPE 03 - FOOD SAFE HMW-PE

SIZE	DWG. NO.	REV.
A	POLYWALL-TYPE-03	0

SCALE: AS SHOWN